




FRONT ELEVATION
10' & SPECIALTY CLGS.

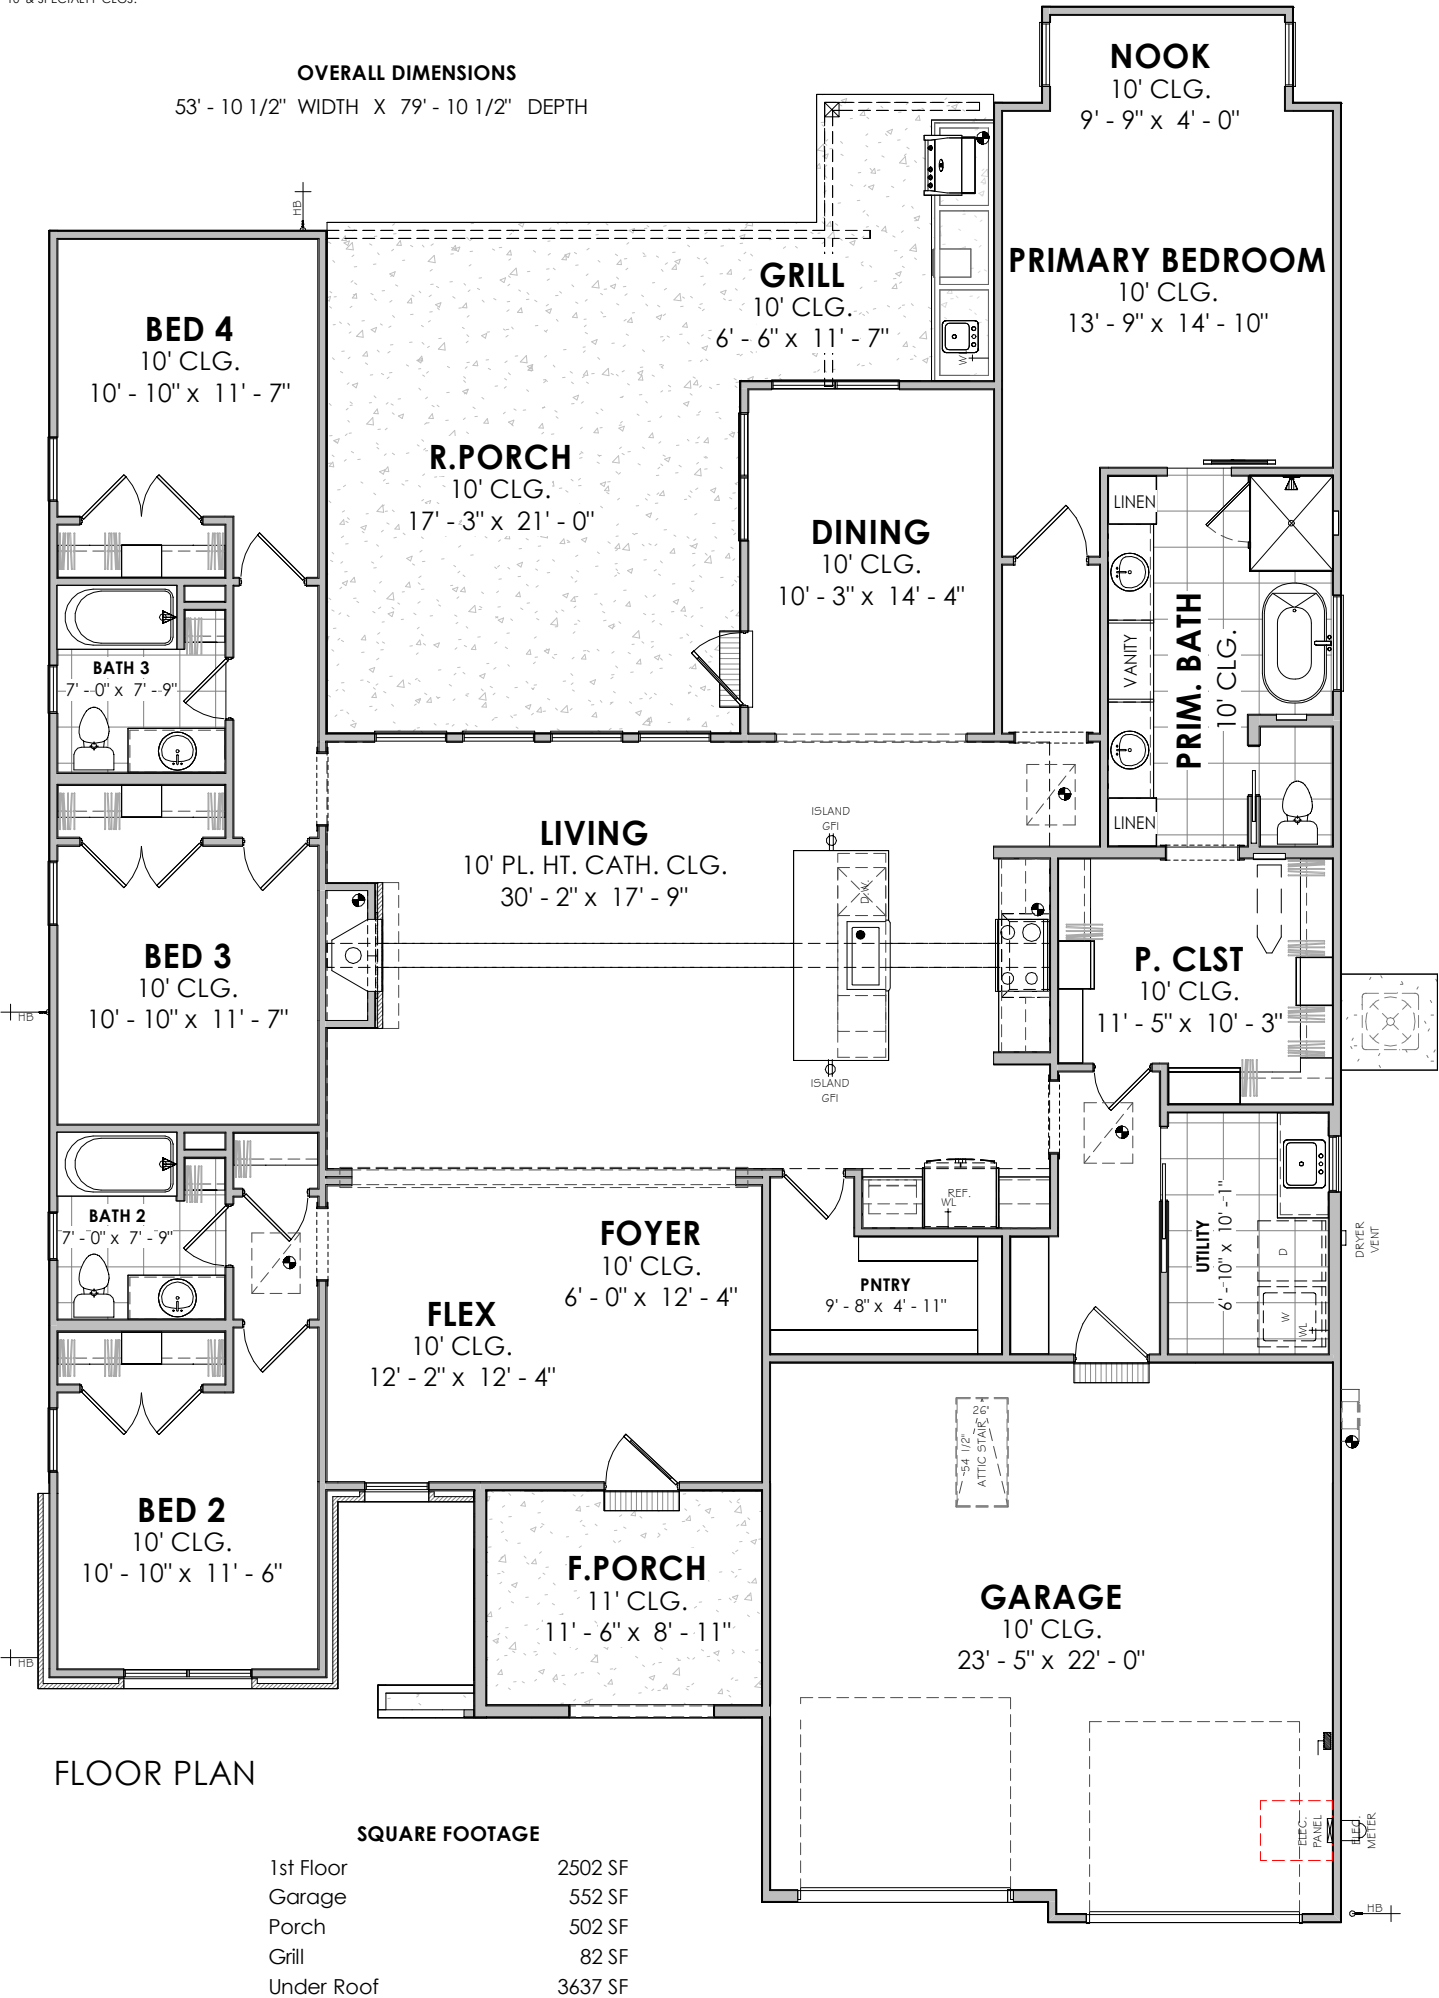

FLOOR PLAN